



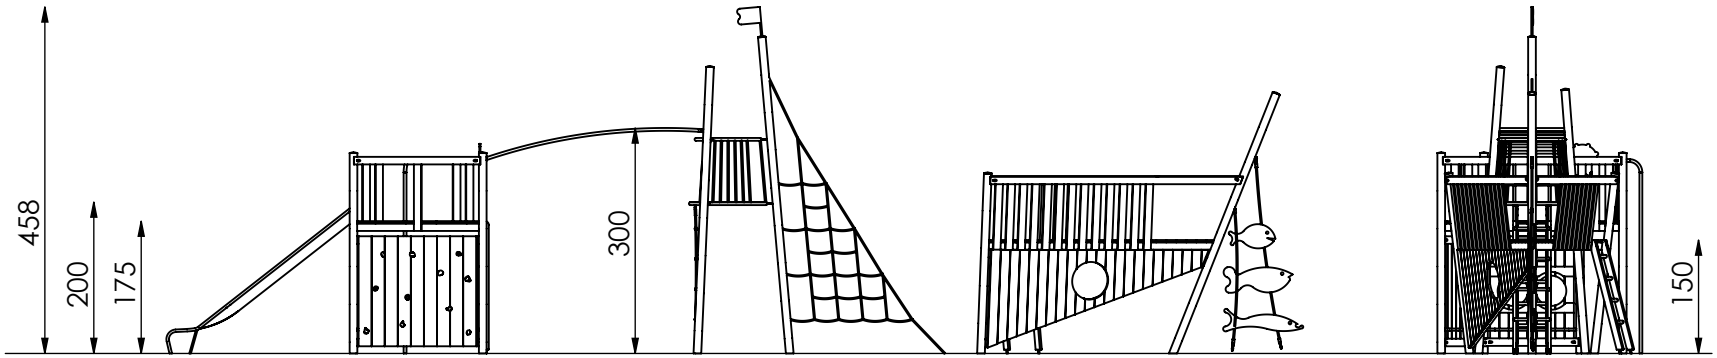

ASSEMBLY DRAWING	Bearbeiter: Thomas Wendisch	Datum: 27.07.2020	Page: 1/5
Spiel-Bau GmbH Alte Weinberge 21 - 14776 Brandenburg / Havel Tel.: 03381 / 26 14 0 - Fax.: 03381 / 26 14 18	Playship Fischer Order-No.: 2.2702-E-en		

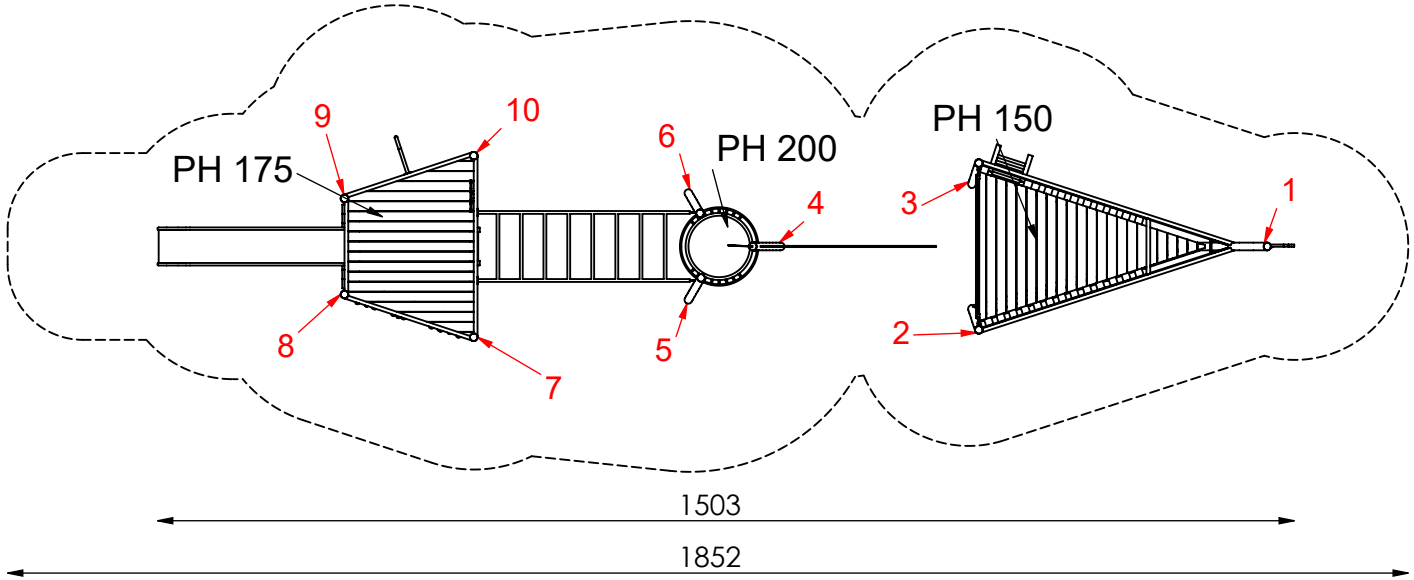

Scale 1:100




maximum free fall height (EN 1176):
300 cm

essential protective area:
81 m²

recommended ground surface:
40 cm of 2/8 mm pea gravel
for fall protection, coarse sand,
wood chips or HIC- tested synthetics.

ASSEMBLY DRAWING	Bearbeiter: Thomas Wendisch	Datum: 27.07.2020	Page: 2/5
Spiel-Bau GmbH Alte Weinberge 21 - 14776 Brandenburg / Havel Tel.: 03381 / 26 14 0 - Fax.: 03381 / 26 14 18	Playship Fischer Order-No.: 2.2702-E-en		

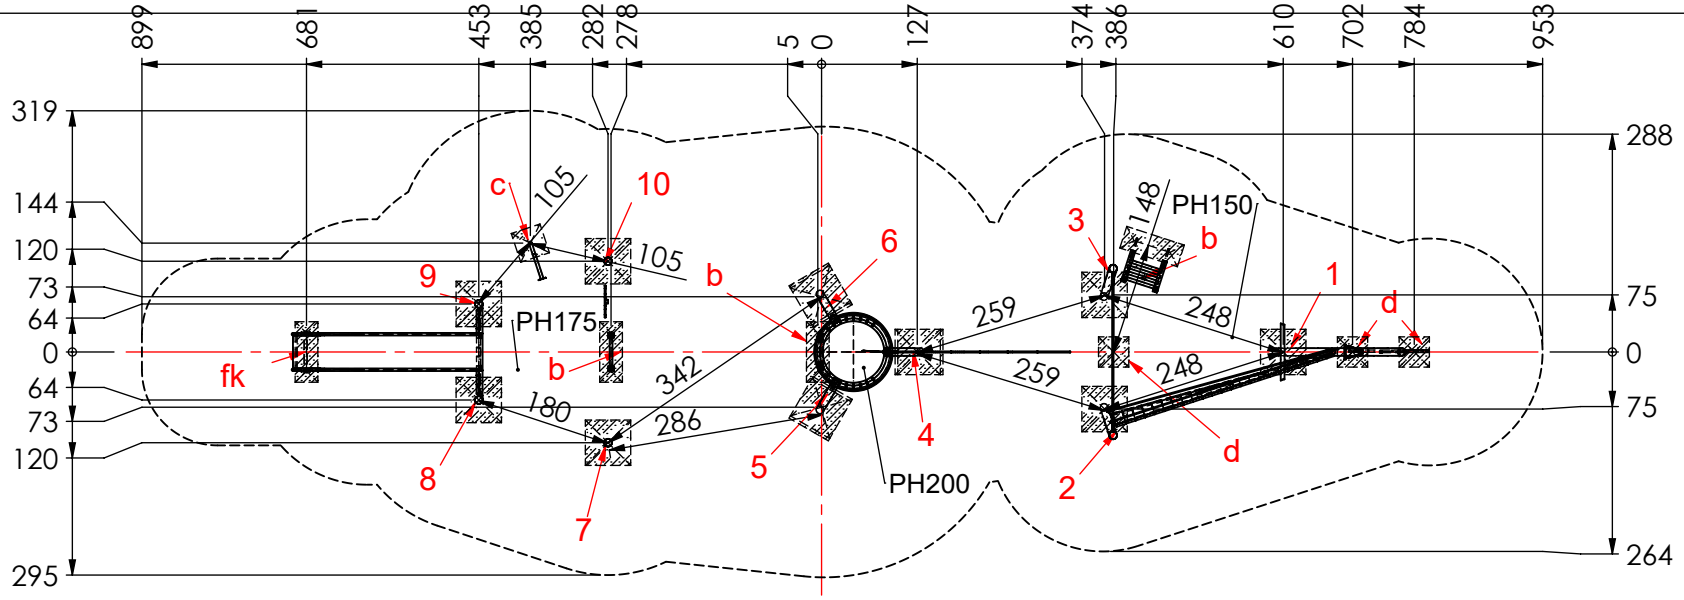


M 1:100

Foundation: In-situ concrete C25/30

- Posts 1 to 10:
  each 60x60x40 cm look at detail a1-E)
- Ladder:
  each 80x30x40 cm look at detail b)
- Climbing pole / anchor:
  each 40x40x40 cm look at detail c)
- Net / rope:
  each 40x40x40 cm look at detail d)
- Slide exit:
  each 80x30x40 cm look at detail fk)


Foundation detail - post a1-E)

Scale 1:25

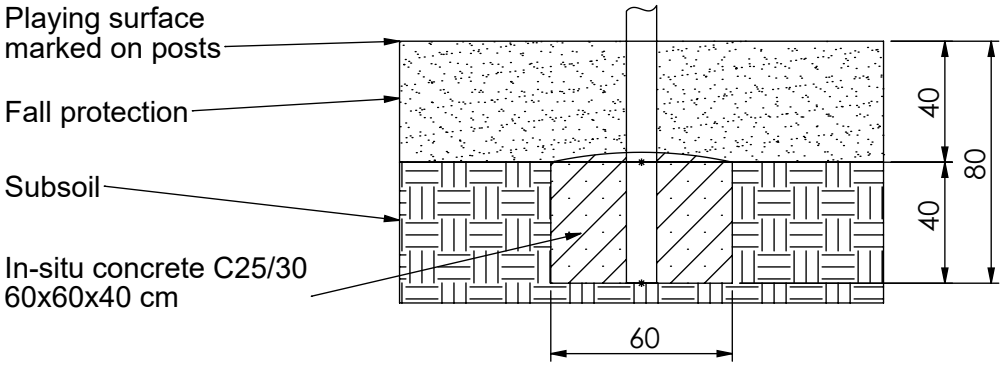


ASSEMBLY DRAWING	Bearbeiter: Thomas Wendisch	Datum: 27.07.2020	Page: 3/5
Spiel-Bau GmbH Alte Weinberge 21 - 14776 Brandenburg / Havel Tel.: 03381 / 26 14 0 - Fax.: 03381 / 26 14 18	Spielschiff Fischer Order-No.: 2.2702-E		


Foundation detail - post a1-E)
Scale 1:25

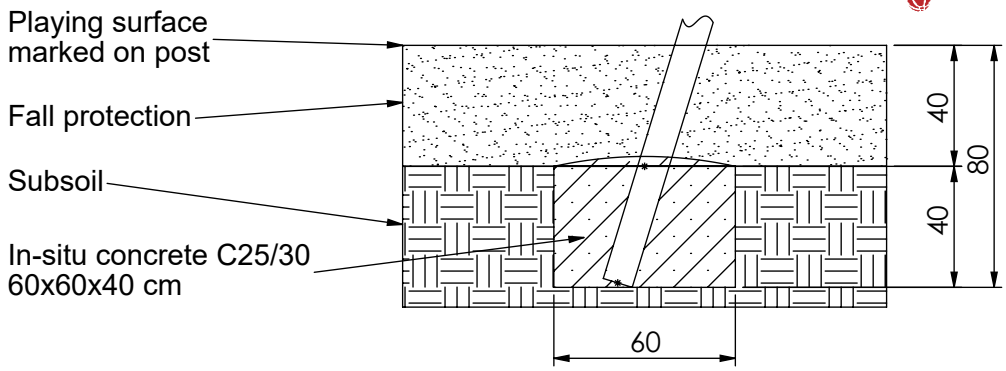

Foundation detail - ladder b)
Scale 1:25

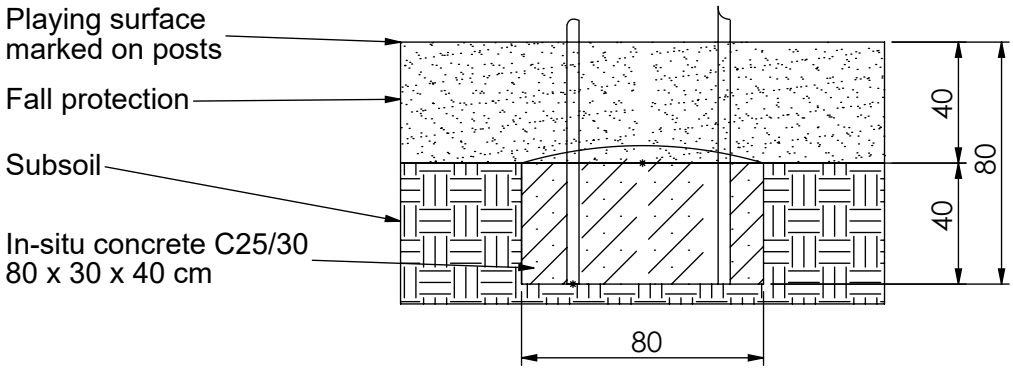


Foundation detail - climbing pole/ anchor c)
Scale 1:25

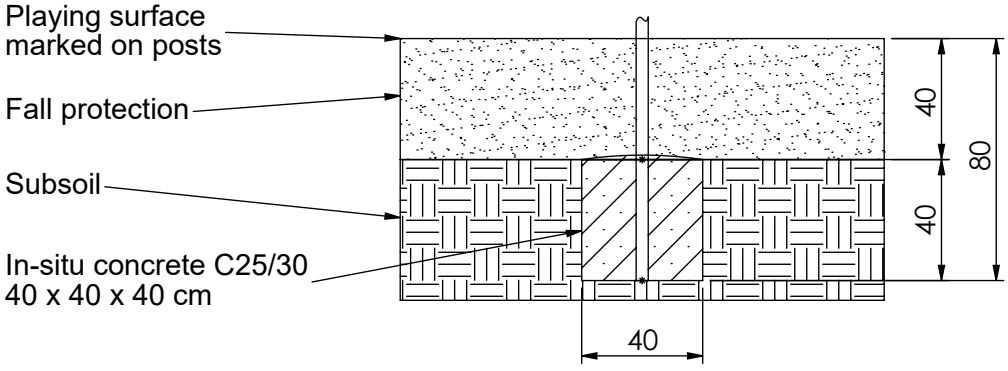


Spiel-Bau GmbH
Alte Weinberge 21 - D-14776 Brandenburg / Havel
Tel.: 03381 / 26 14 0 - Fax.: 03381 / 26 14 18

Playship Fischer
Order-No.: 2.2702-E-en

Fundamentdetail Netz/ Seil d)
M 1:25

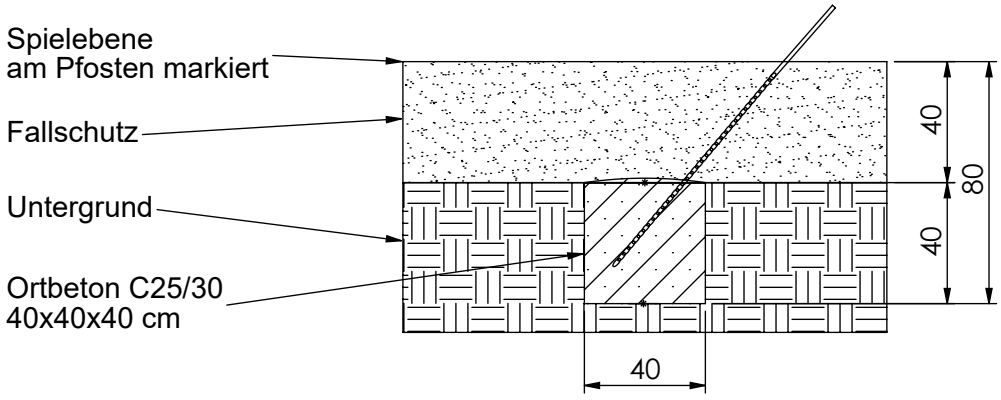

Foundation detail - slide exit fk)
Scale 1:25

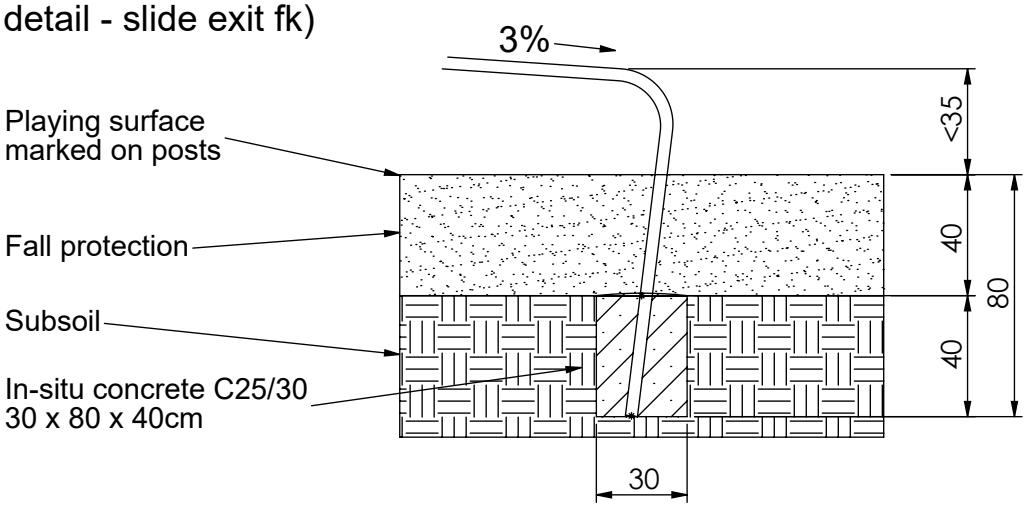

Spiel-Bau GmbH
Alte Weinberge 21 - D-14776 Brandenburg / Havel
Tel.: 03381 / 26 14 0 - Fax.: 03381 / 26 14 18

Playship Fischer
Order-No.: 2.2702-E-en